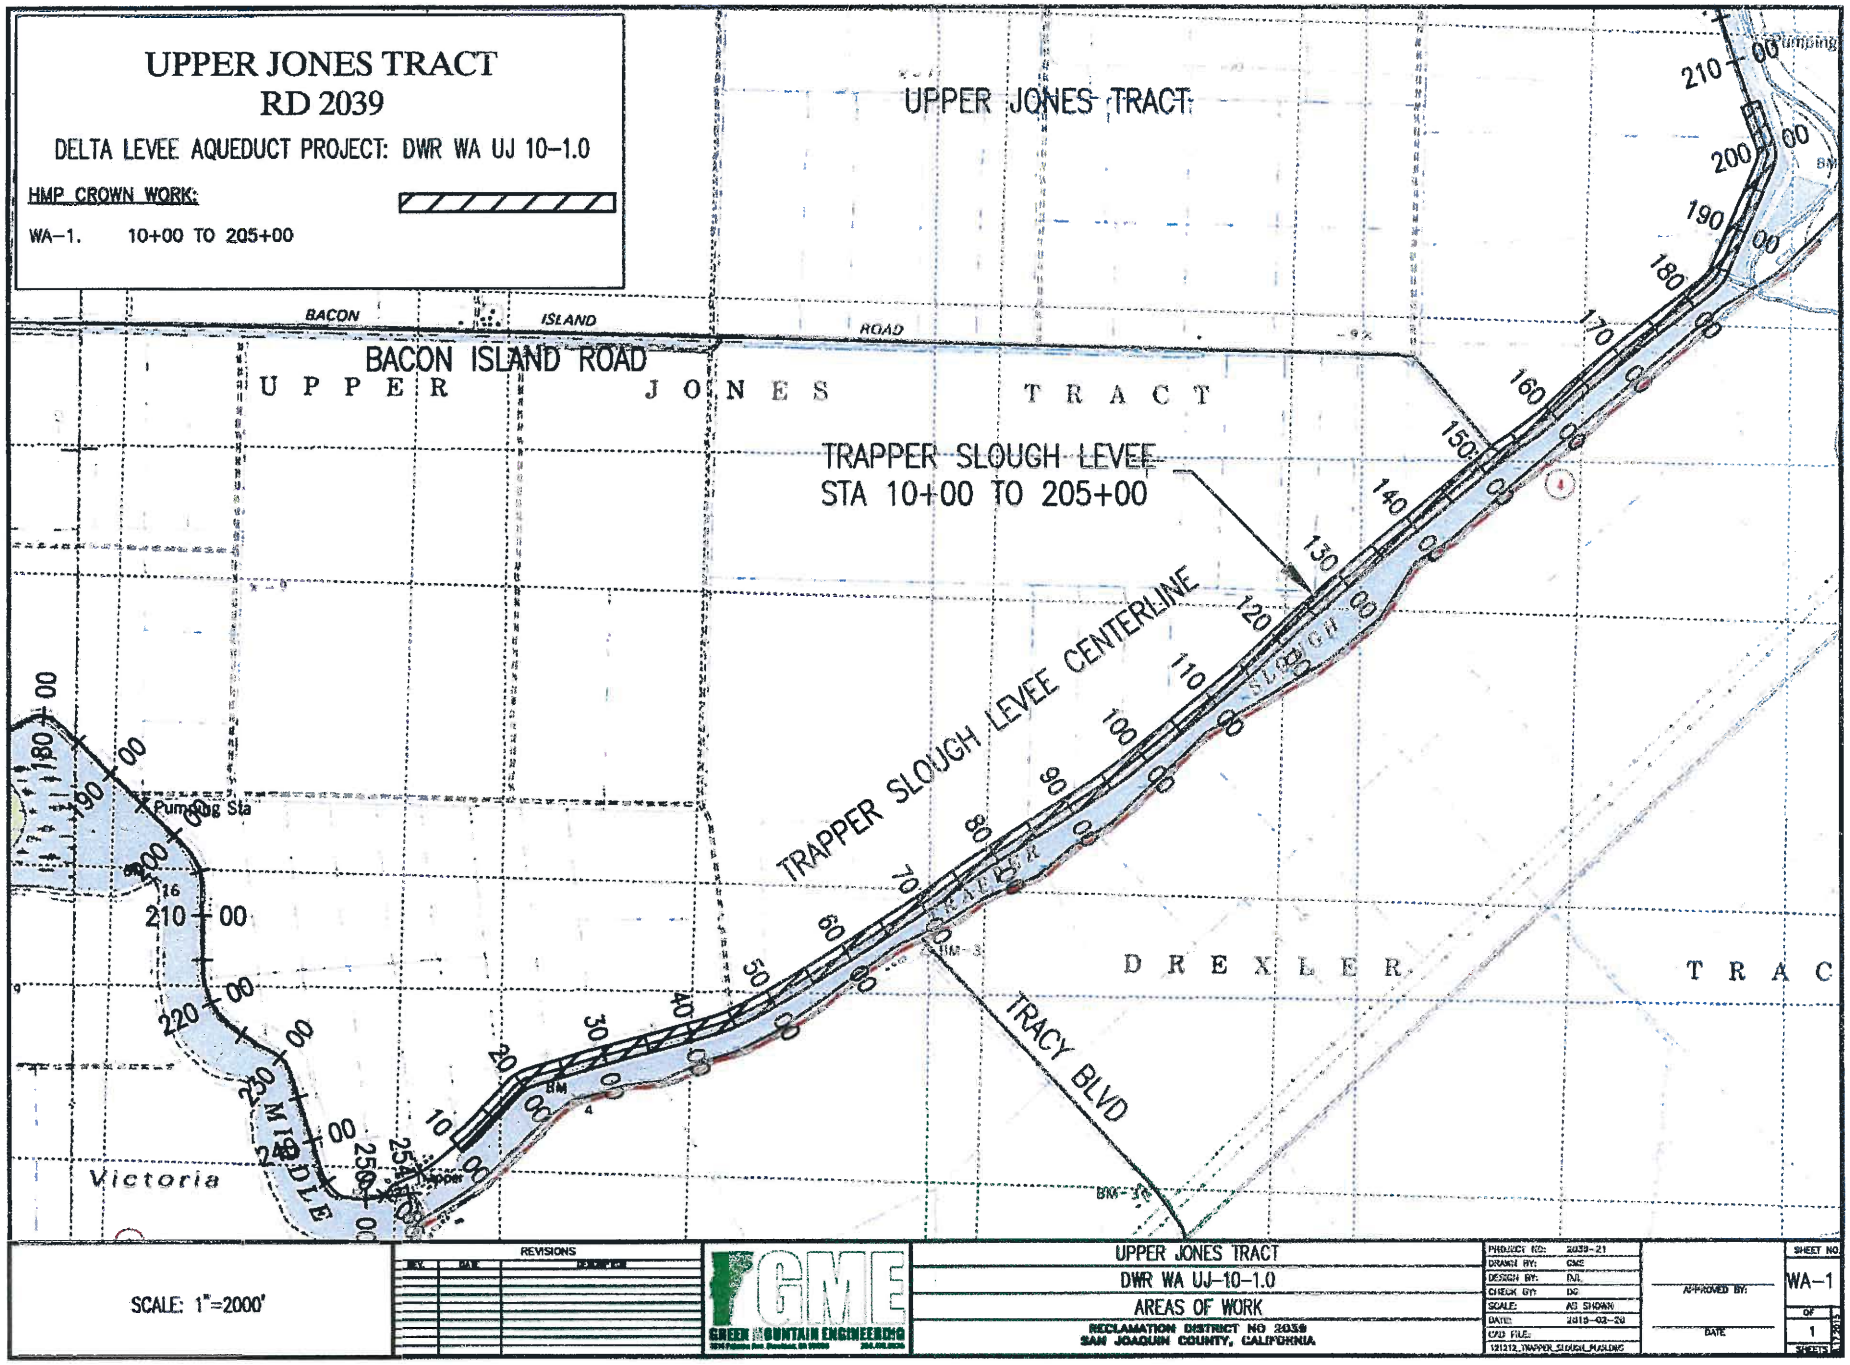
UPPER JONES TRACT
RD 2039
DELTA LEVEE AQUEDUCT PROJECT: DWR WA UJ 10-1.0
HMP CROWN WORK:
WA-1. 10+00 TO 205+00
UPPER JONES TRACT
BACON ISLAND ROAD
BACON ISLAND ROAD
UPPER JONES TRACT
TRAPPER SLOUGH LEVEE
STA 10+00 TO 205+00
TRAPPER SLOUGH LEVEE CENTERLINE
TRAPPER SLOUGH
DREXLER TRAC
TRACY BLVD
MIDDLE
Victoria
Pumping Sta
Pumping
SCALE: 1"=2000'
REVISIONS
GREEN MOUNTAIN ENGINEERING
UPPER JONES TRACT
DWR WA UJ-10-1.0
AREAS OF WORK
RECLAMATION DISTRICT NO 2039
SAN JOAQUIN COUNTY, CALIFORNIA
PROJECT NO: 2039-21
DRAWN BY: GME
DESIGN BY: DJL
CHECK BY: DG
SCALE: AS SHOWN
DATE: 2019-02-20
CAD FILE:
121212_TRAPPER_SLOUGH_PLAN.DWG
APPROVED BY:
DATE
SHEET NO.
WA-1
OF
1
SHEETS